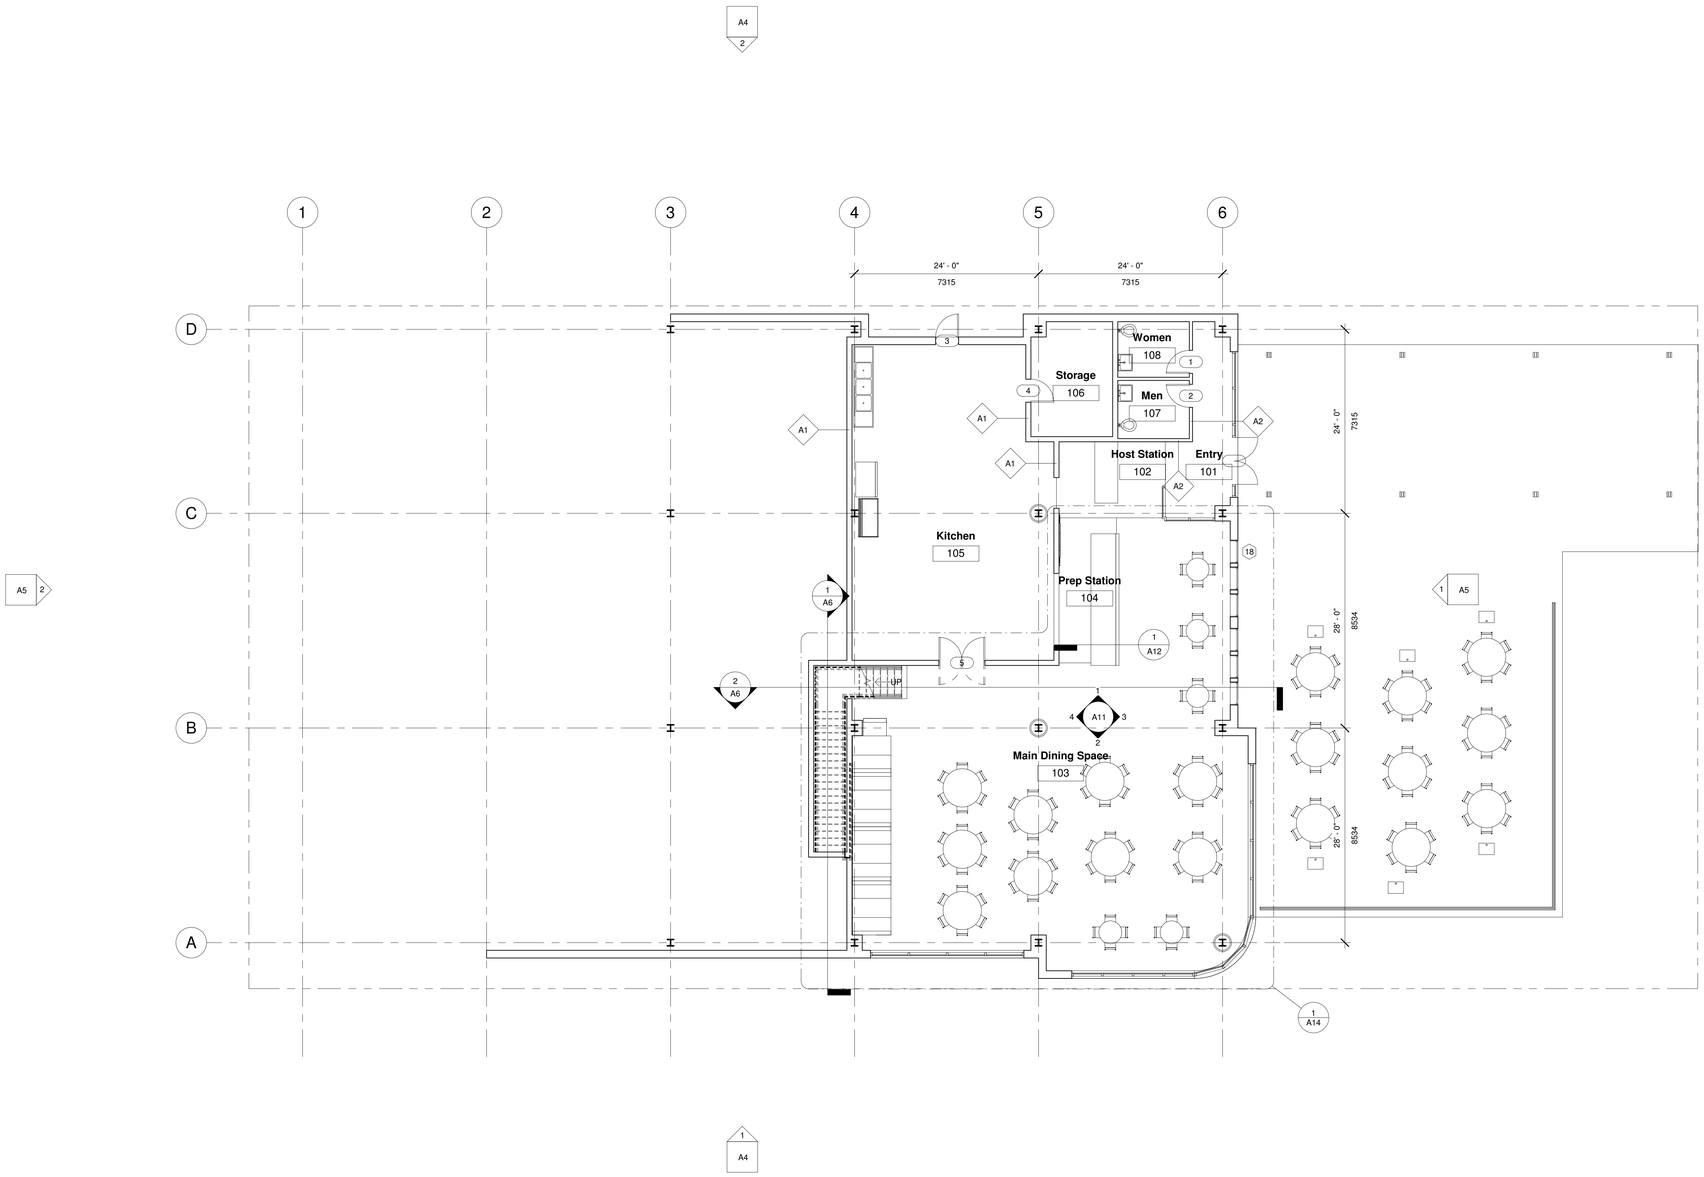

1 Level 1
1/8" = 1'-0"

Autodesk® Revit®

www.autodesk.com/revit

Consultant
Address
Address
Address
Phone

Consultant
Address
Address
Address
Phone

Consultant
Address
Address
Address
Phone

Consultant
Address
Address
Address
Phone

Consultant
Address
Address
Address
Phone

No.	Description	Date

Owner

Project Name

First Floor

Project Number	Project Number
Date	Issue Date
Drawn By	Author
Checked By	Checker

A1

Scale	1/8" = 1'-0"

4/24/2020 9:29:20 PM

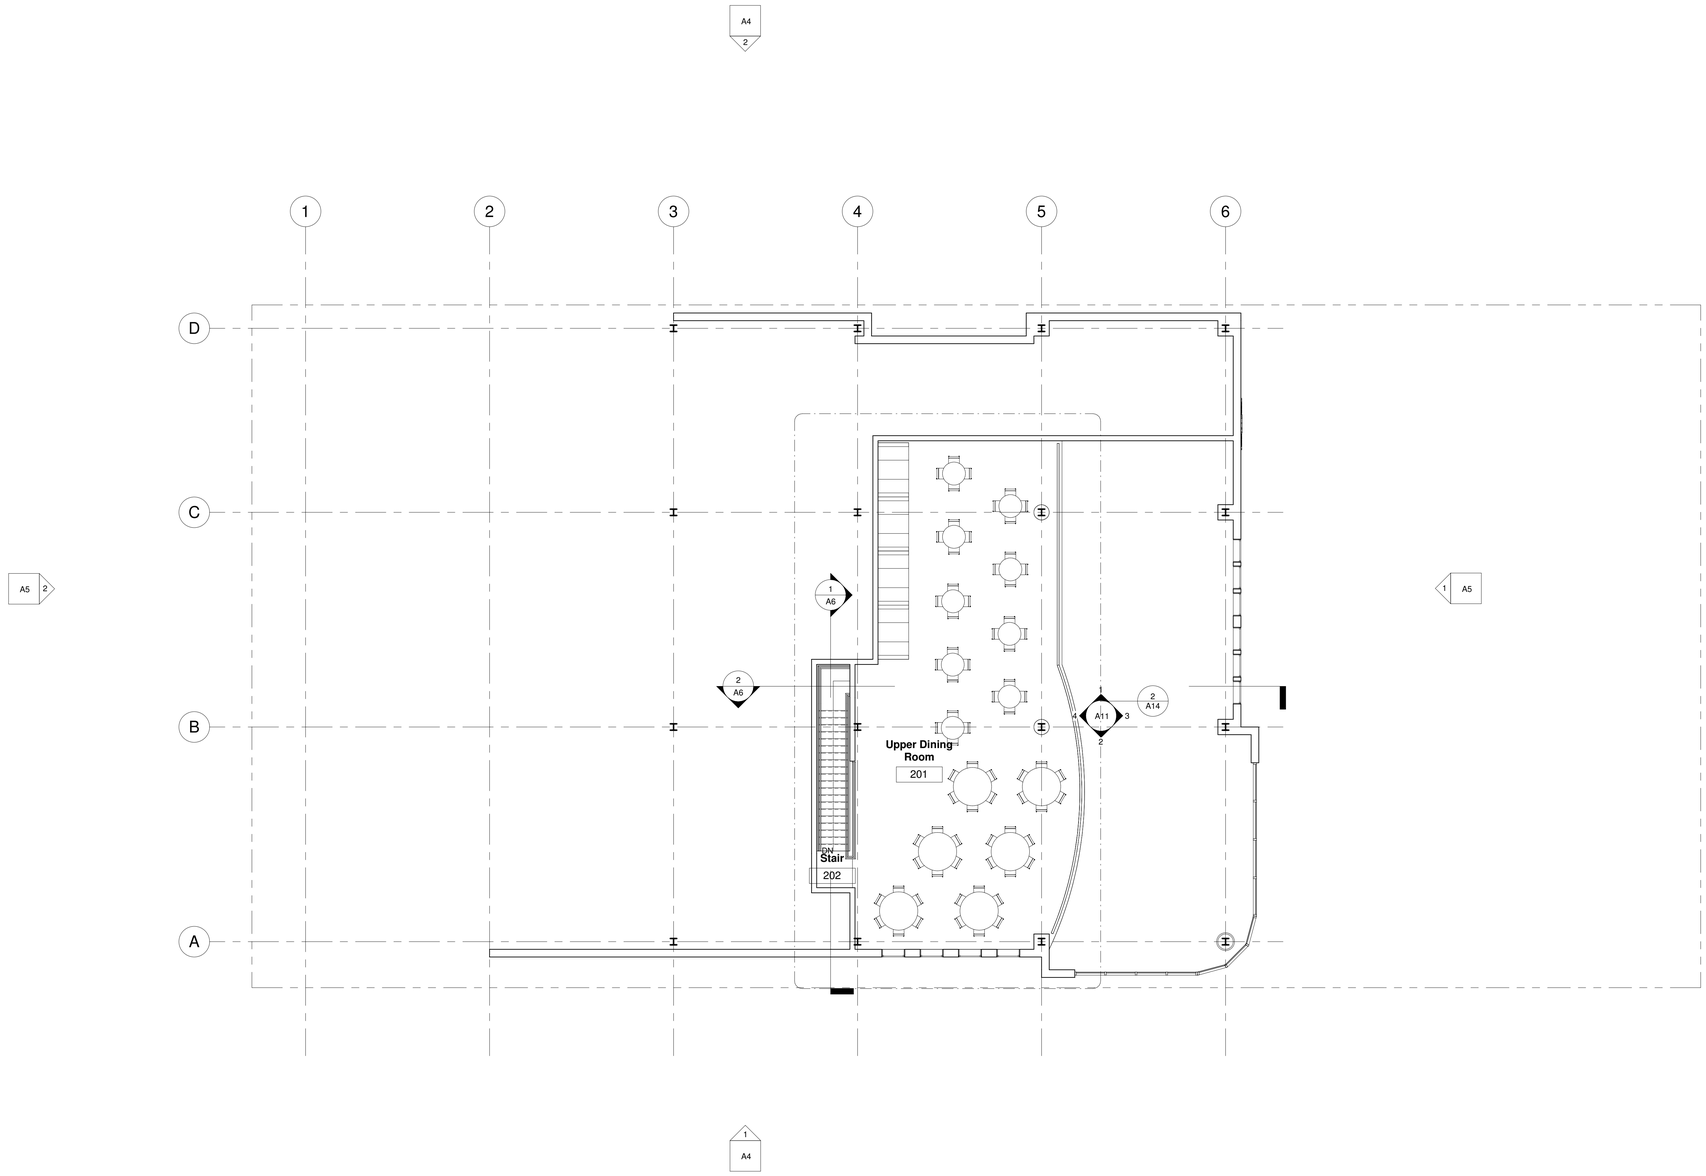

1 Level 2
1/8" = 1'-0"

Autodesk® Revit®

www.autodesk.com/revit

Consultant
Address
Address
Address
Phone

Consultant
Address
Address
Address
Phone

Consultant
Address
Address
Address
Phone

Consultant
Address
Address
Address
Phone

Consultant
Address
Address
Address
Phone

No.	Description	Date

Owner

Project Name

Second Floor

Project Number	Project Number
Date	Issue Date
Drawn By	Author
Checked By	Checker

A2

Scale	1/8" = 1'-0"

4/24/2020 9:29:21 PM